PHASE III STRATEGIC PLAN

Rochester School Modernization Program

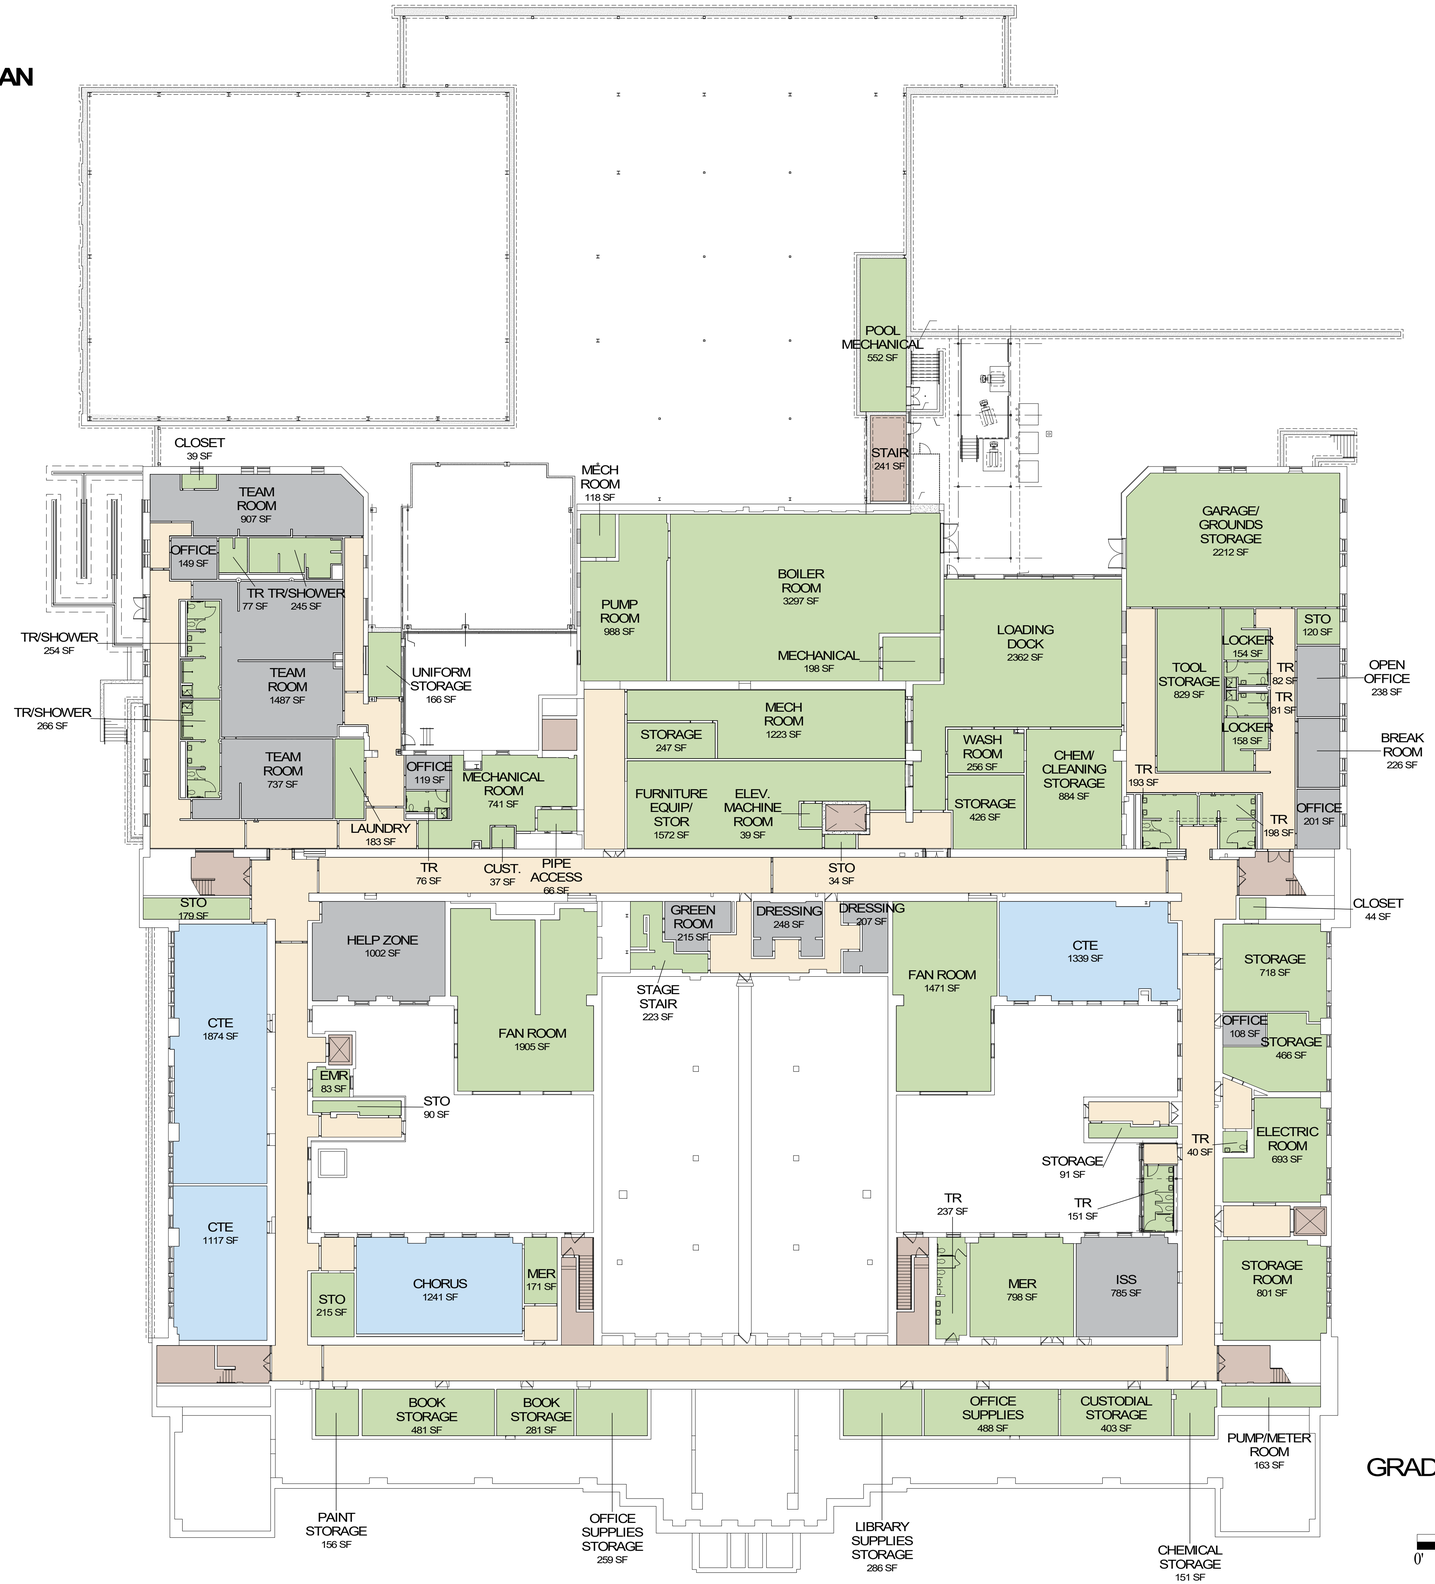

CIRCULATION
CLASSROOM
STAIR
SUPPORT
TOILET/STORAGE

NORTH

164 Alexander St. Rochester NY, 14607

BASEMENT FLOOR PLAN

GRADE 9-12 W/ 1100 STUDENT CORE MODEL PROGRAM

0' 10' 50' 100'

JAMES MONROE CAMPUS

Pre-Conceptual Test Fit

ROCHESTER CITY SCHOOL DISTRICT

PHASE III STRATEGIC PLAN

Rochester School Modernization Program

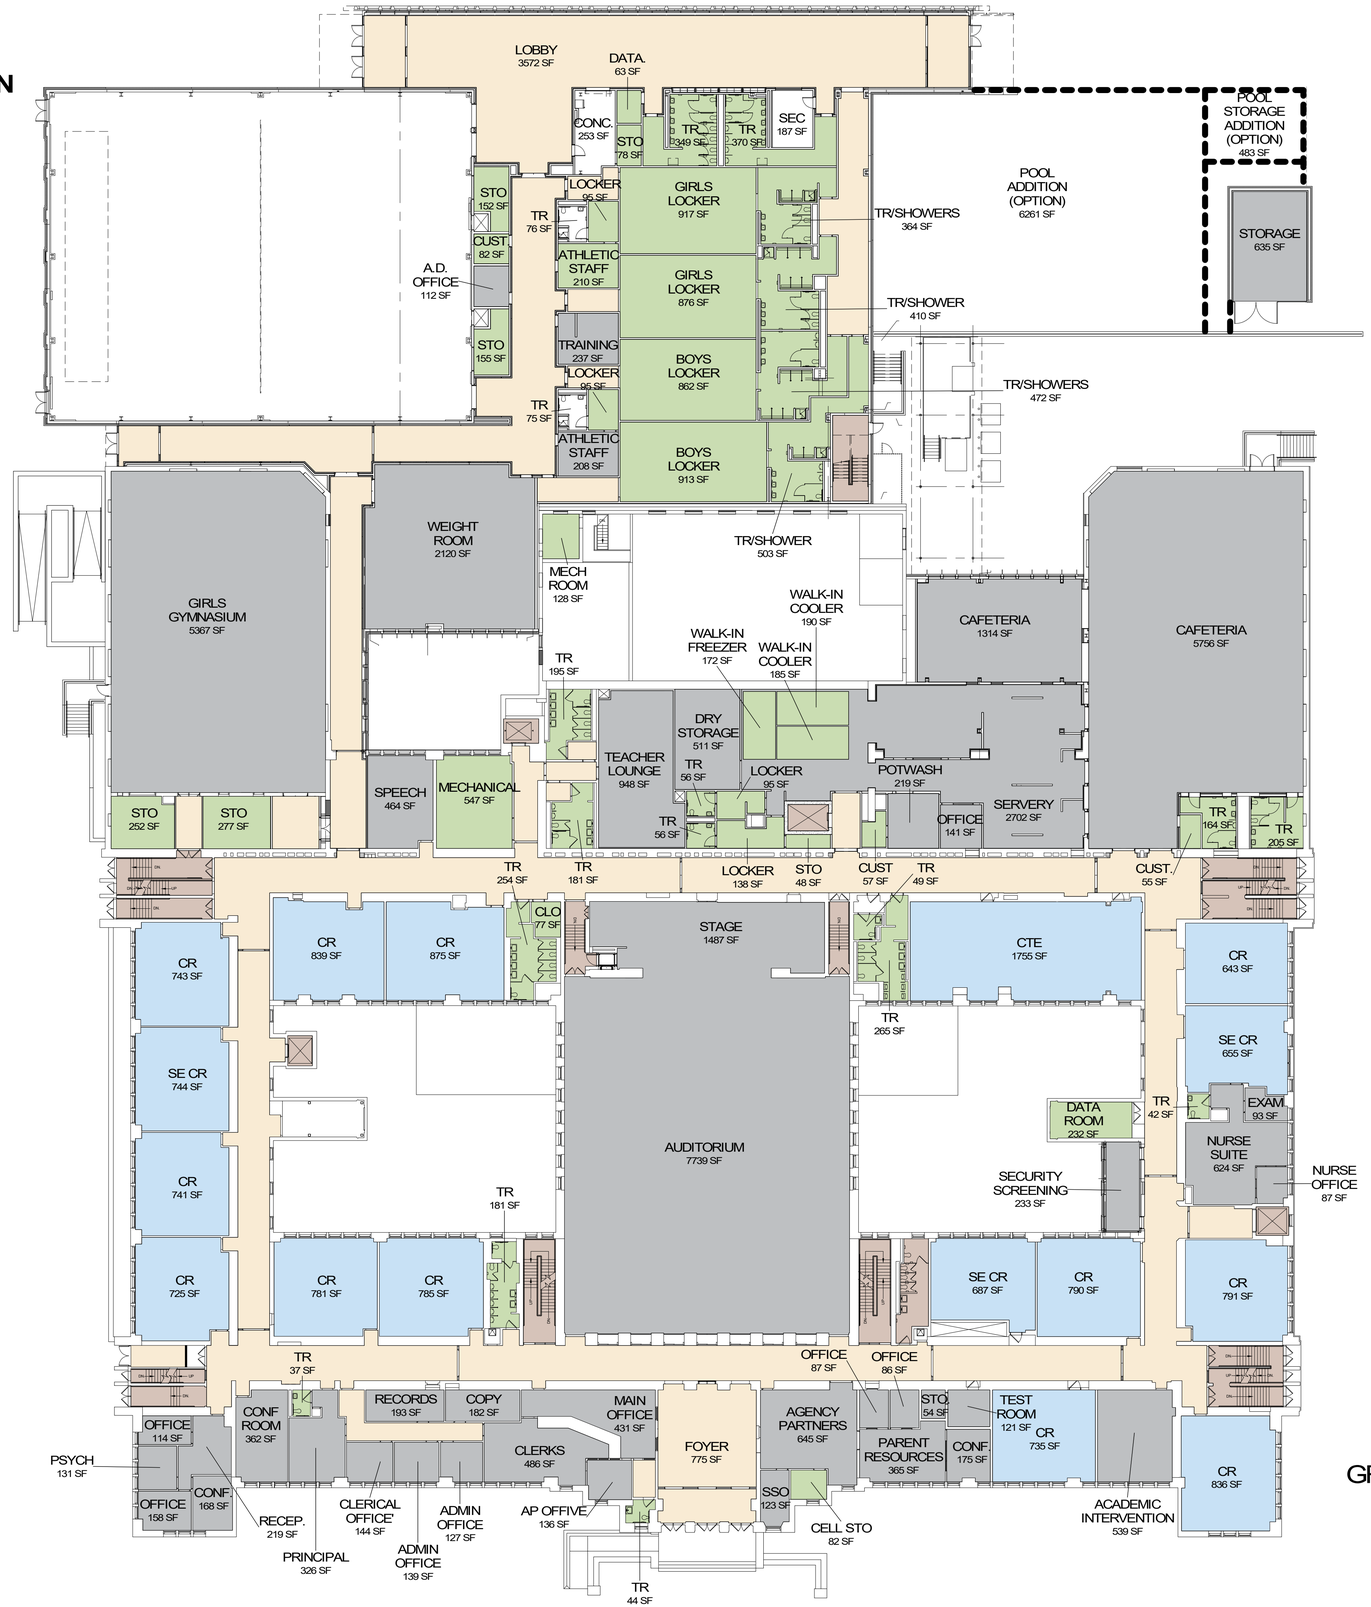

CIRCULATION
CLASSROOM
STAIR
SUPPORT
TOILET/STORAGE

NORTH

164 Alexander St. Rochester NY, 14607

FIRST FLOOR PLAN

GRADE 9-12 W/ 1100 STUDENT CORE MODEL PROGRAM

0' 10' 50' 100'

JAMES MONROE CAMPUS

Pre-Conceptual Test Fit

ROCHESTER CITY SCHOOL DISTRICT

PHASE III STRATEGIC PLAN

Rochester School Modernization Program

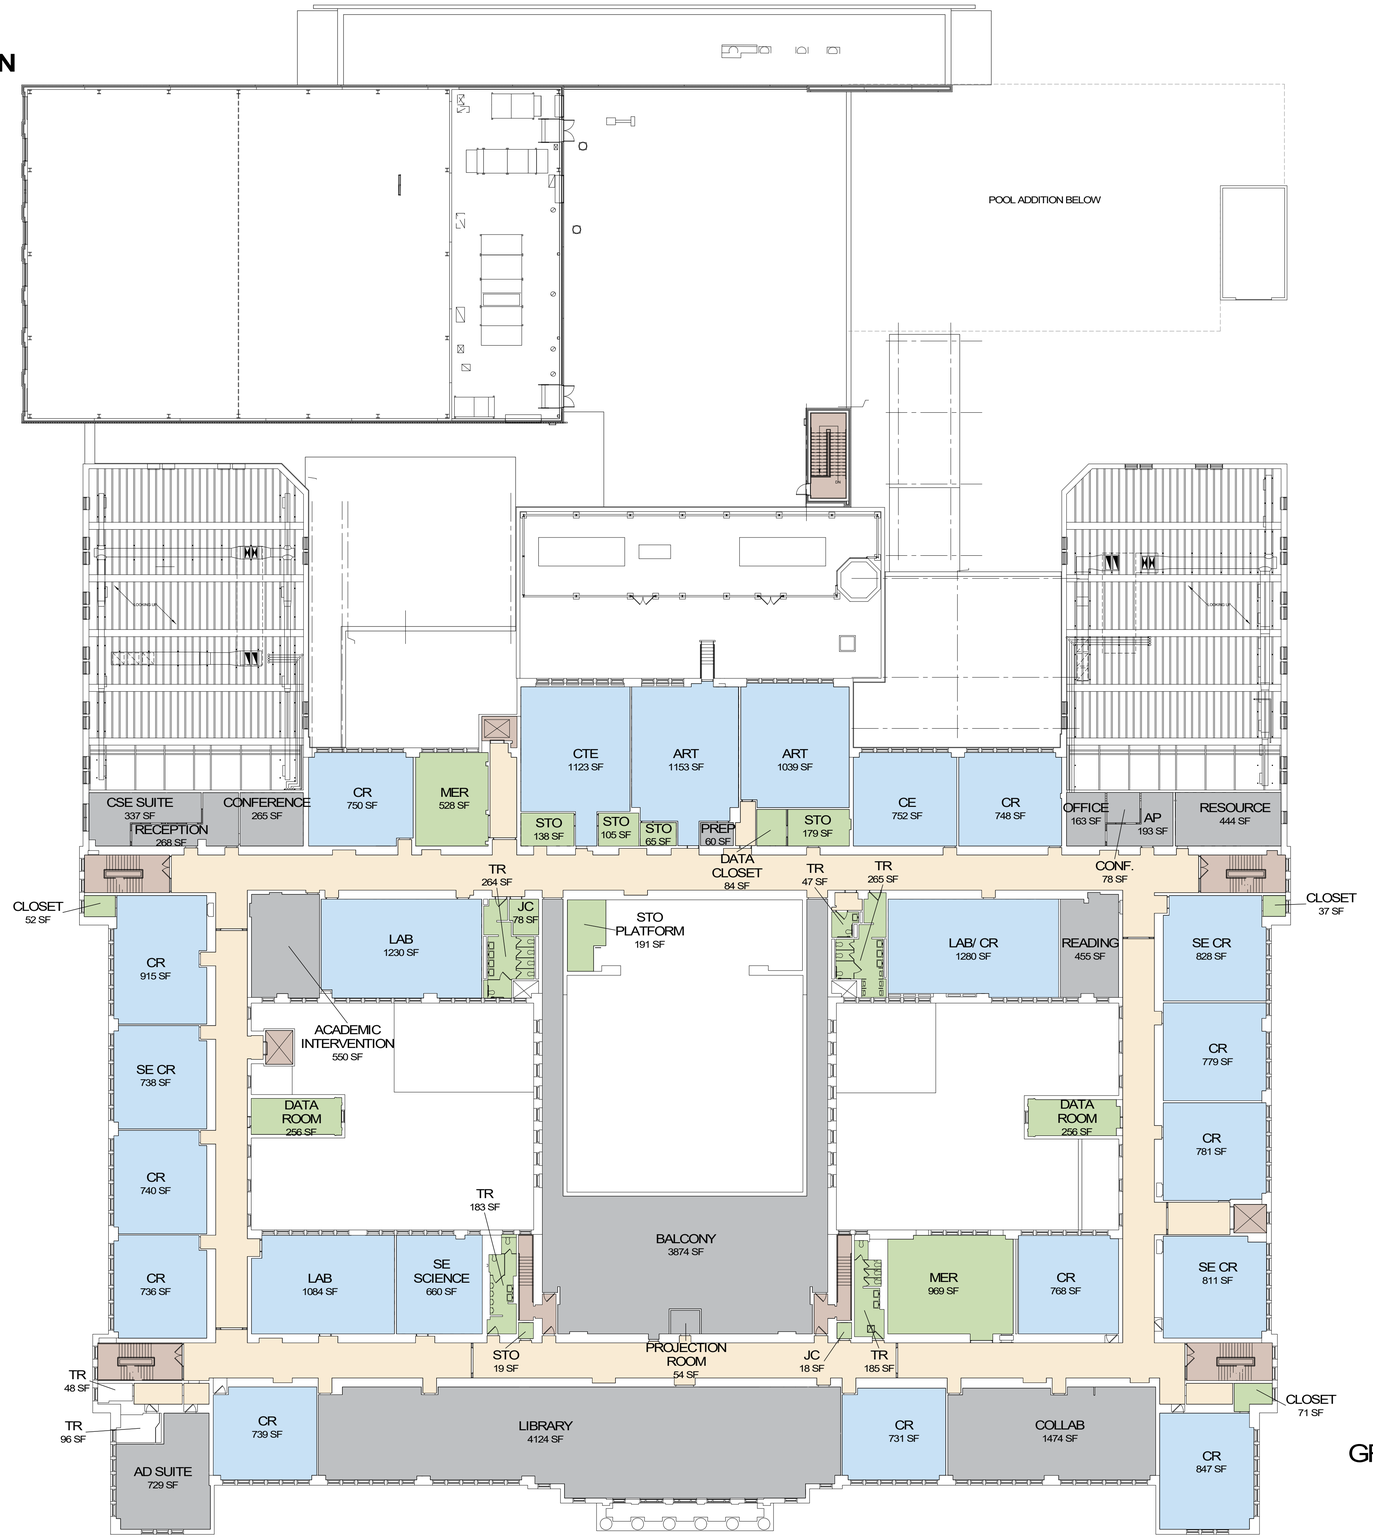

CIRCULATION
CLASSROOM
STAIR
SUPPORT
TOILET/STORAGE

NORTH

164 Alexander St. Rochester NY, 14607

SECOND FLOOR PLAN

GRADE 9-12 W/ 1100 STUDENT CORE MODEL PROGRAM

0' 10' 50' 100'

JAMES MONROE CAMPUS

Pre-Conceptual Test Fit

ROCHESTER CITY SCHOOL DISTRICT

PHASE III STRATEGIC PLAN
Rochester School Modernization Program

CIRCULATION
CLASSROOM
STAIR
SUPPORT
TOILET/STORAGE

NORTH

164 Alexander St. Rochester NY, 14607

THIRD FLOOR PLAN

GRADE 9-12 W/ 1100 STUDENT CORE MODEL PROGRAM

0' 10' 50' 100'

JAMES MONROE CAMPUS
Pre-Conceptual Test Fit

ROCHESTER CITY SCHOOL DISTRICT

PHASE III STRATEGIC PLAN
Rochester School Modernization Program

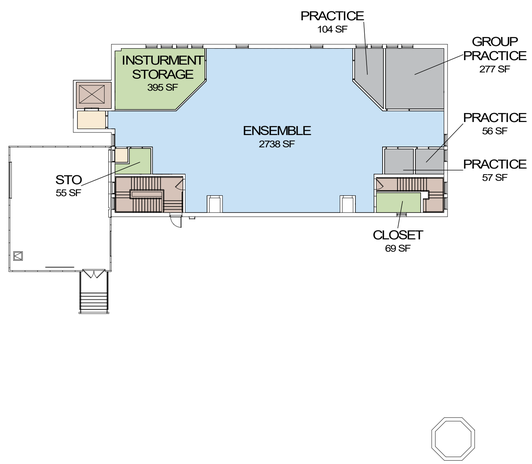

CIRCULATION
CLASSROOM
STAIR
SUPPORT
TOILET/STORAGE

NORTH

164 Alexander St. Rochester NY, 14607

FOURTH FLOOR PLAN

GRADE 9-12 W/ 1100 STUDENT CORE MODEL PROGRAM

0' 10' 50' 100'

JAMES MONROE CAMPUS
Pre-Conceptual Test Fit

ROCHESTER CITY SCHOOL DISTRICT

PHASE III STRATEGIC PLAN
Rochester School Modernization Program

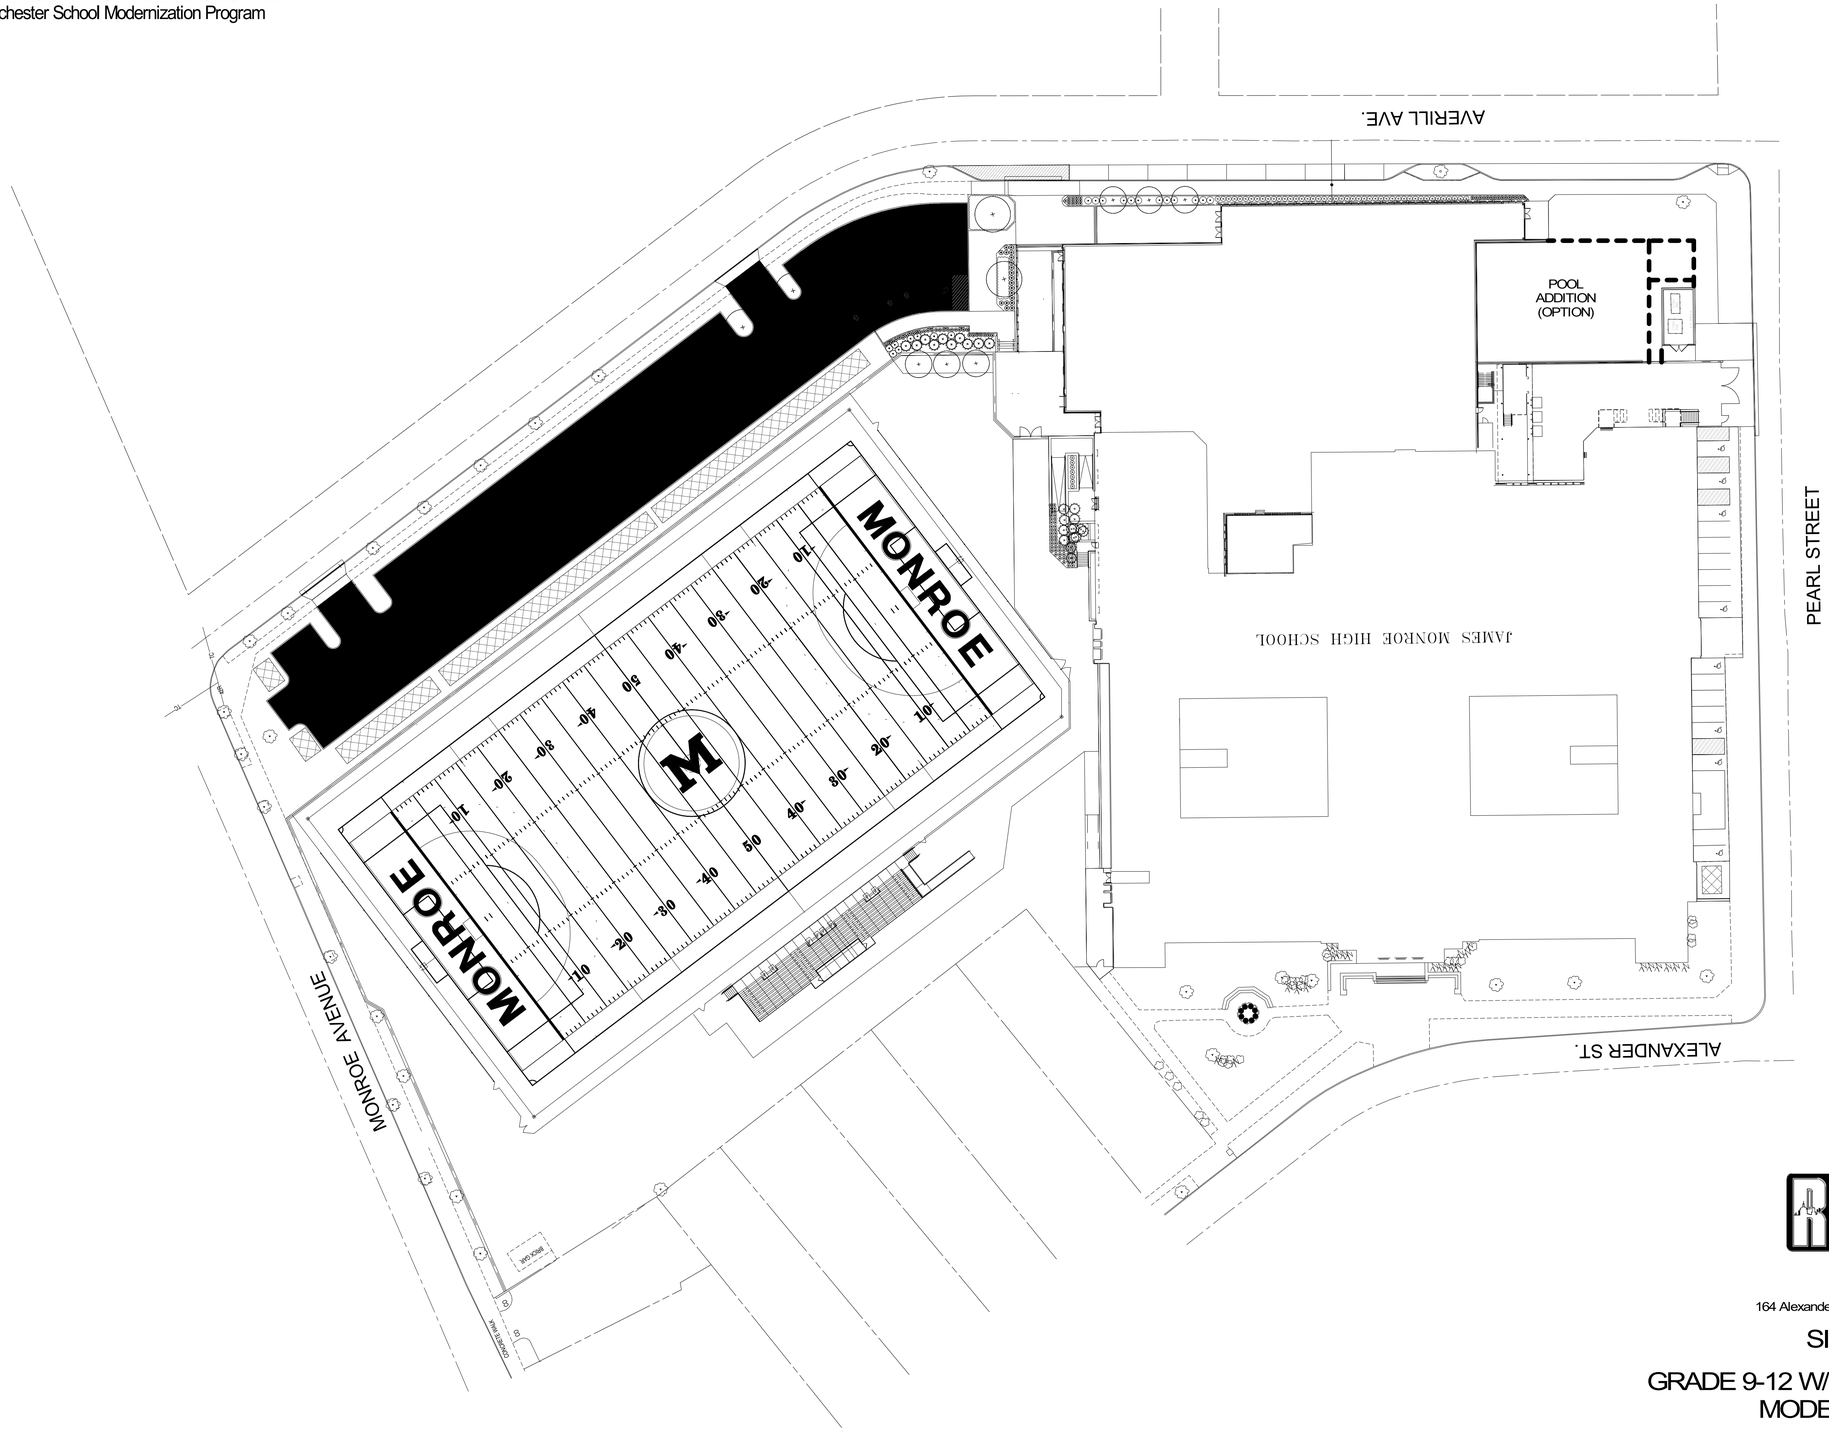

NORTH

RCSD

164 Alexander St. Rochester NY, 14607

SITE PLAN

GRADE 9-12 W/ 1100 STUDENT CORE
MODEL PROGRAM

0' 10' 50' 100'

JAMES MONROE CAMPUS
Pre-Conceptual Test Fit

ROCHESTER CITY SCHOOL DISTRICT